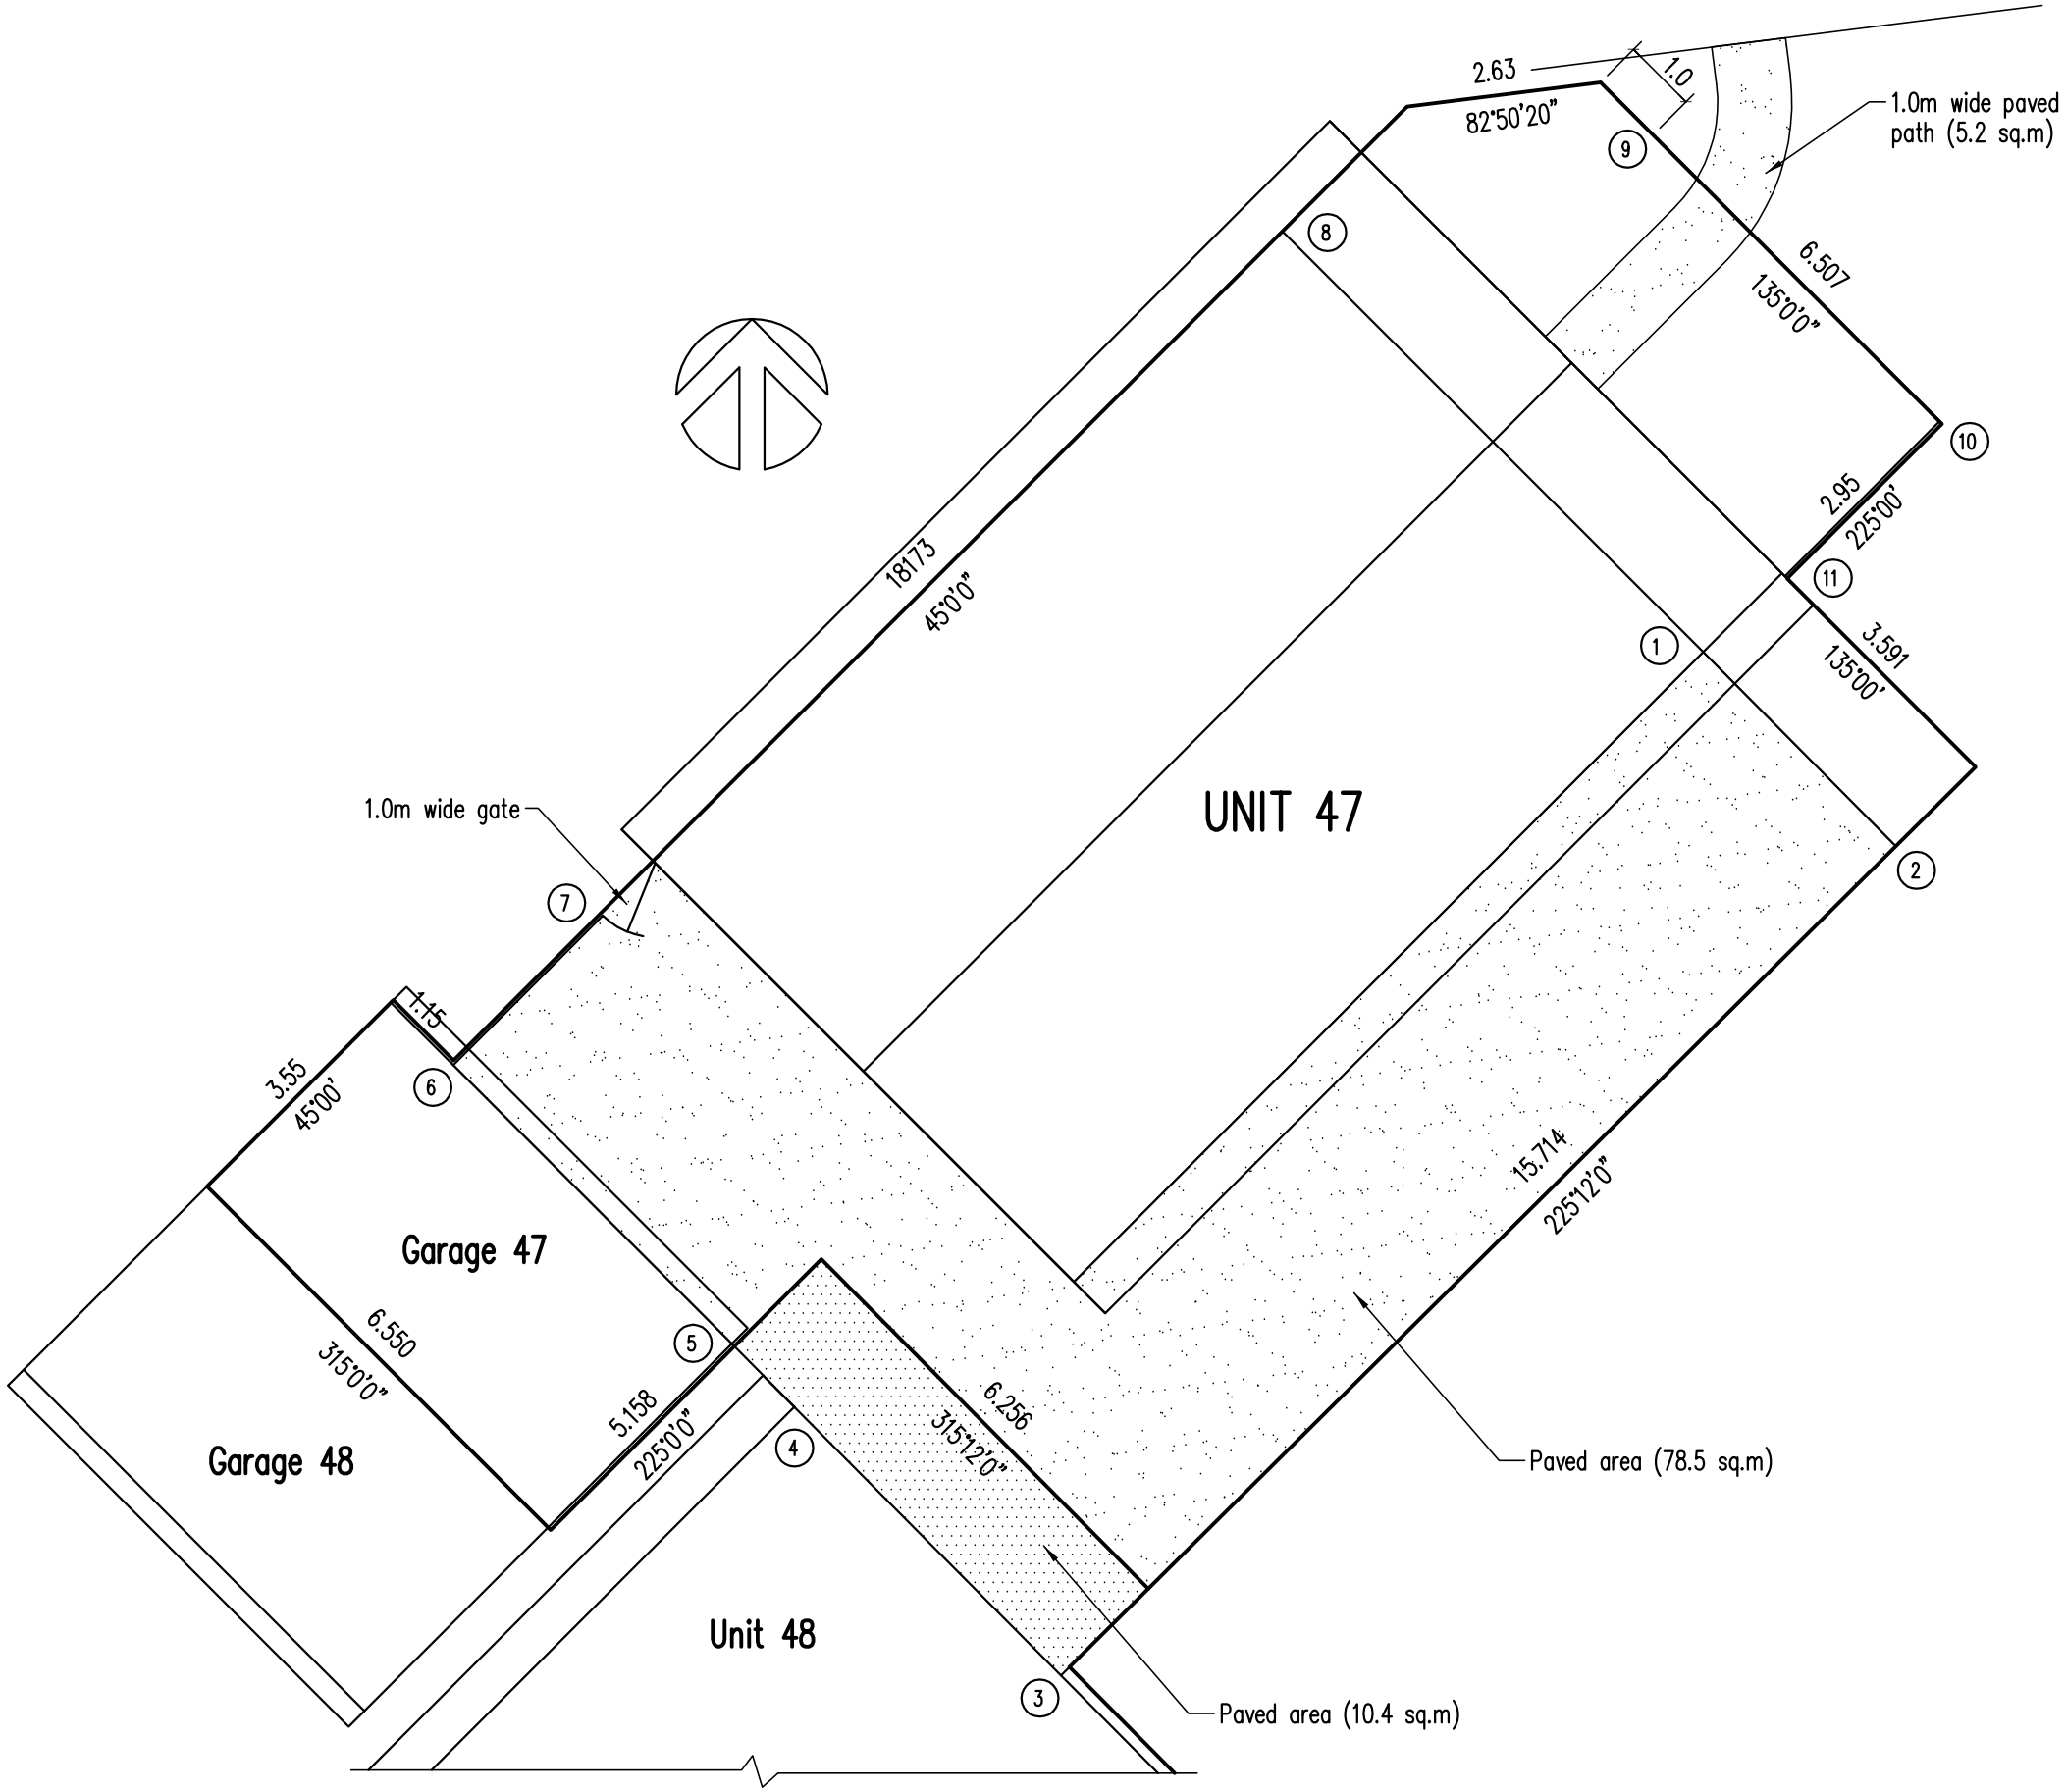

Fence Legend

1800mm high pailing fence
1 – 2 (3.7m)
2 – 3 (15.9m)
4 – 5 (1.2m)
6 – 7 (2.85m)

600mm high white picket fence
8 – 9 (6.0m)
10 – 11 (2.95m)

	Site Plan	07–54825087 COOLOOLA DRAFTING ABN 89 302 575 924	Drawn: C.D. Gluch	MEMBER NO.342 building designers association of queensland inc.	0 2000 4000 Scale (mm)
	Design Windspeed: N3 (W41N)		QBSA Lic. No.65311		No. of Plans
			Date:		Plan No.