Areas	Sq.m
Area	84.80
Area	84.64
Area	5.56
Area	5.40
Grand total	180.41

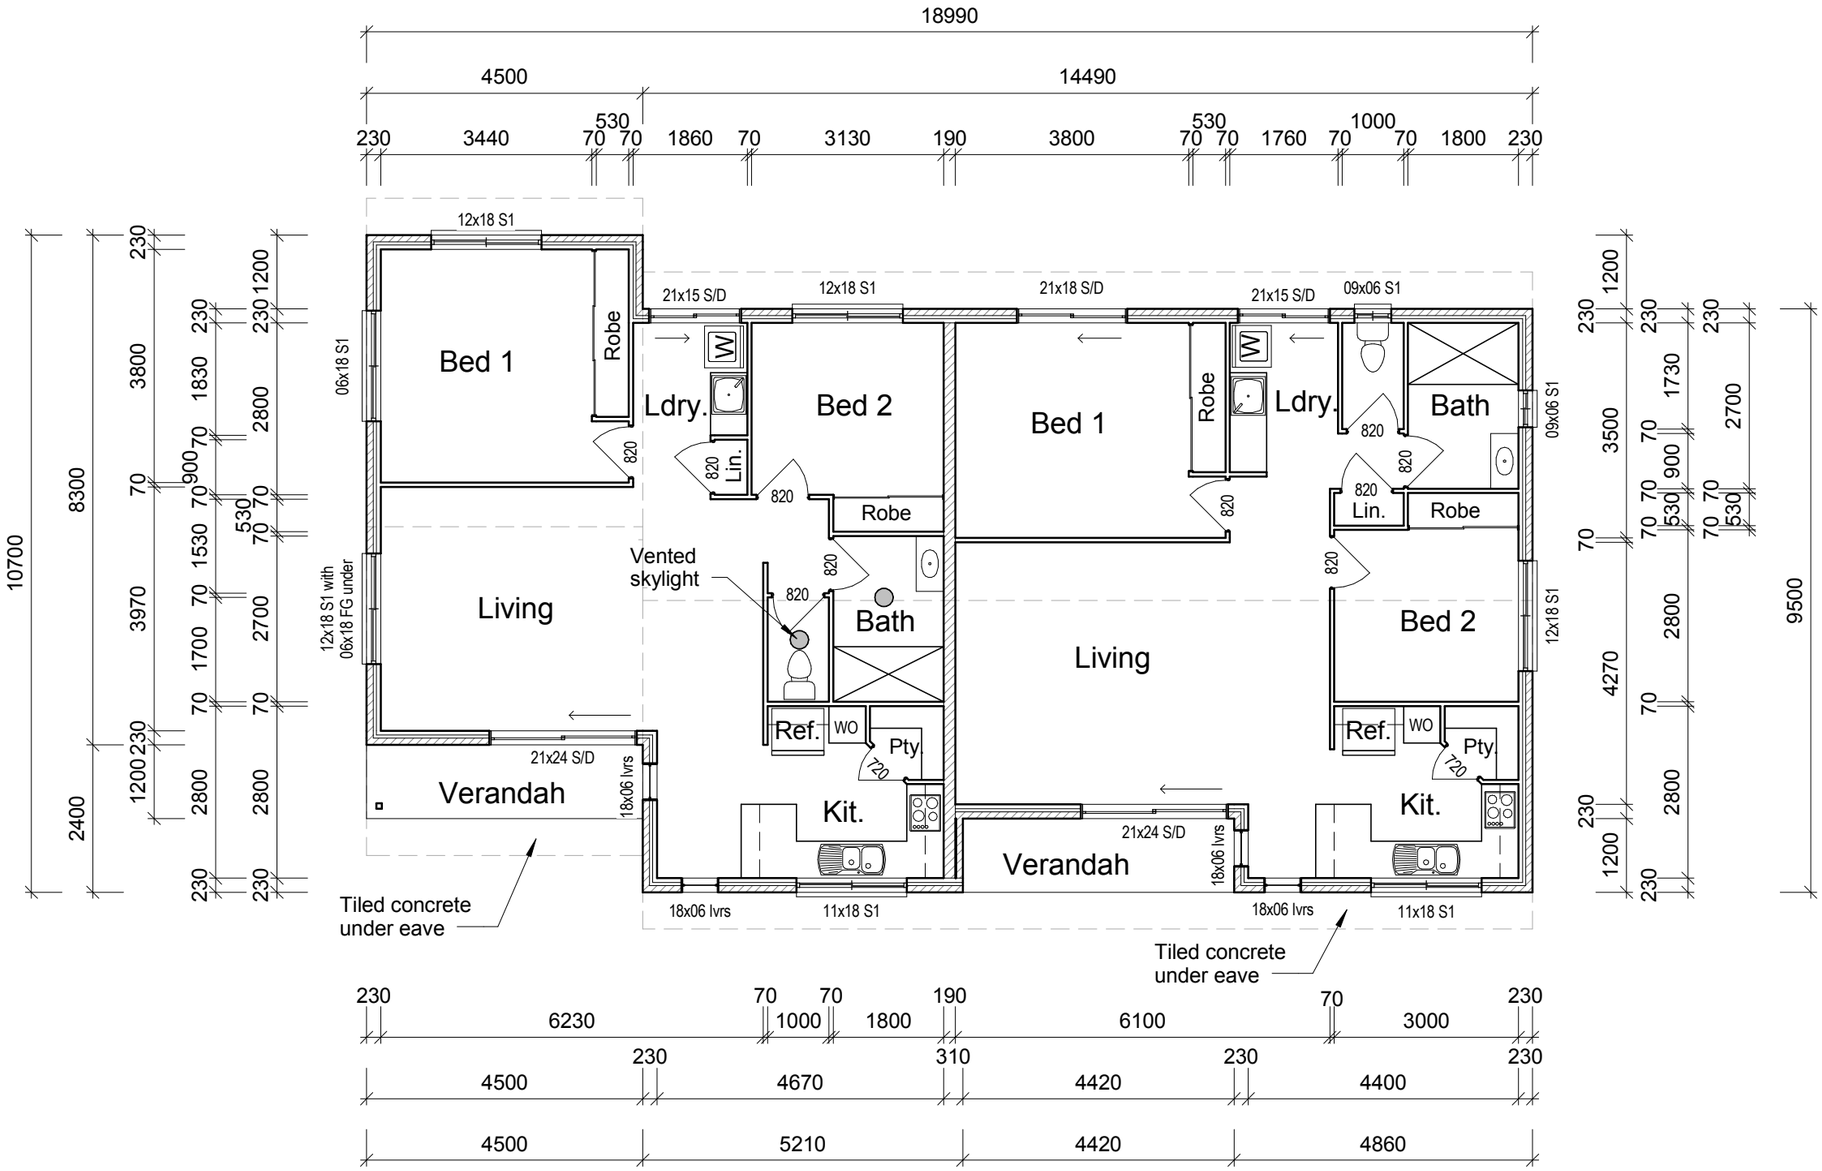

UNIT 43

UNIT 42

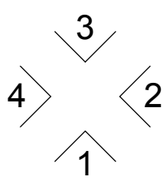

ELEVATIONS

UNITS 42 & 43

FLOOR PLAN

Design Windspeed:
N3(W41N)

07-54825087
COOLOOLA DRAFTING
ABN 89 302 575 924

Drawn:
C.D.Gluch
QBSA Lic. No.65311
Date:
17/11/2010

MEMBER NO.342
building designers association of queensland inc.

0 2000 4000
Scale (mm)
No. 1 of 2 Plans
Plan No.

C:\Data\Drawings\K.J.HOMES\Cooloola Retirement Village\Units42&43\Units42&43.rvt